



地積測量図 縮尺 1:500

所在 富山市下大久保字三番割、富山市下大久保字四番割 地内

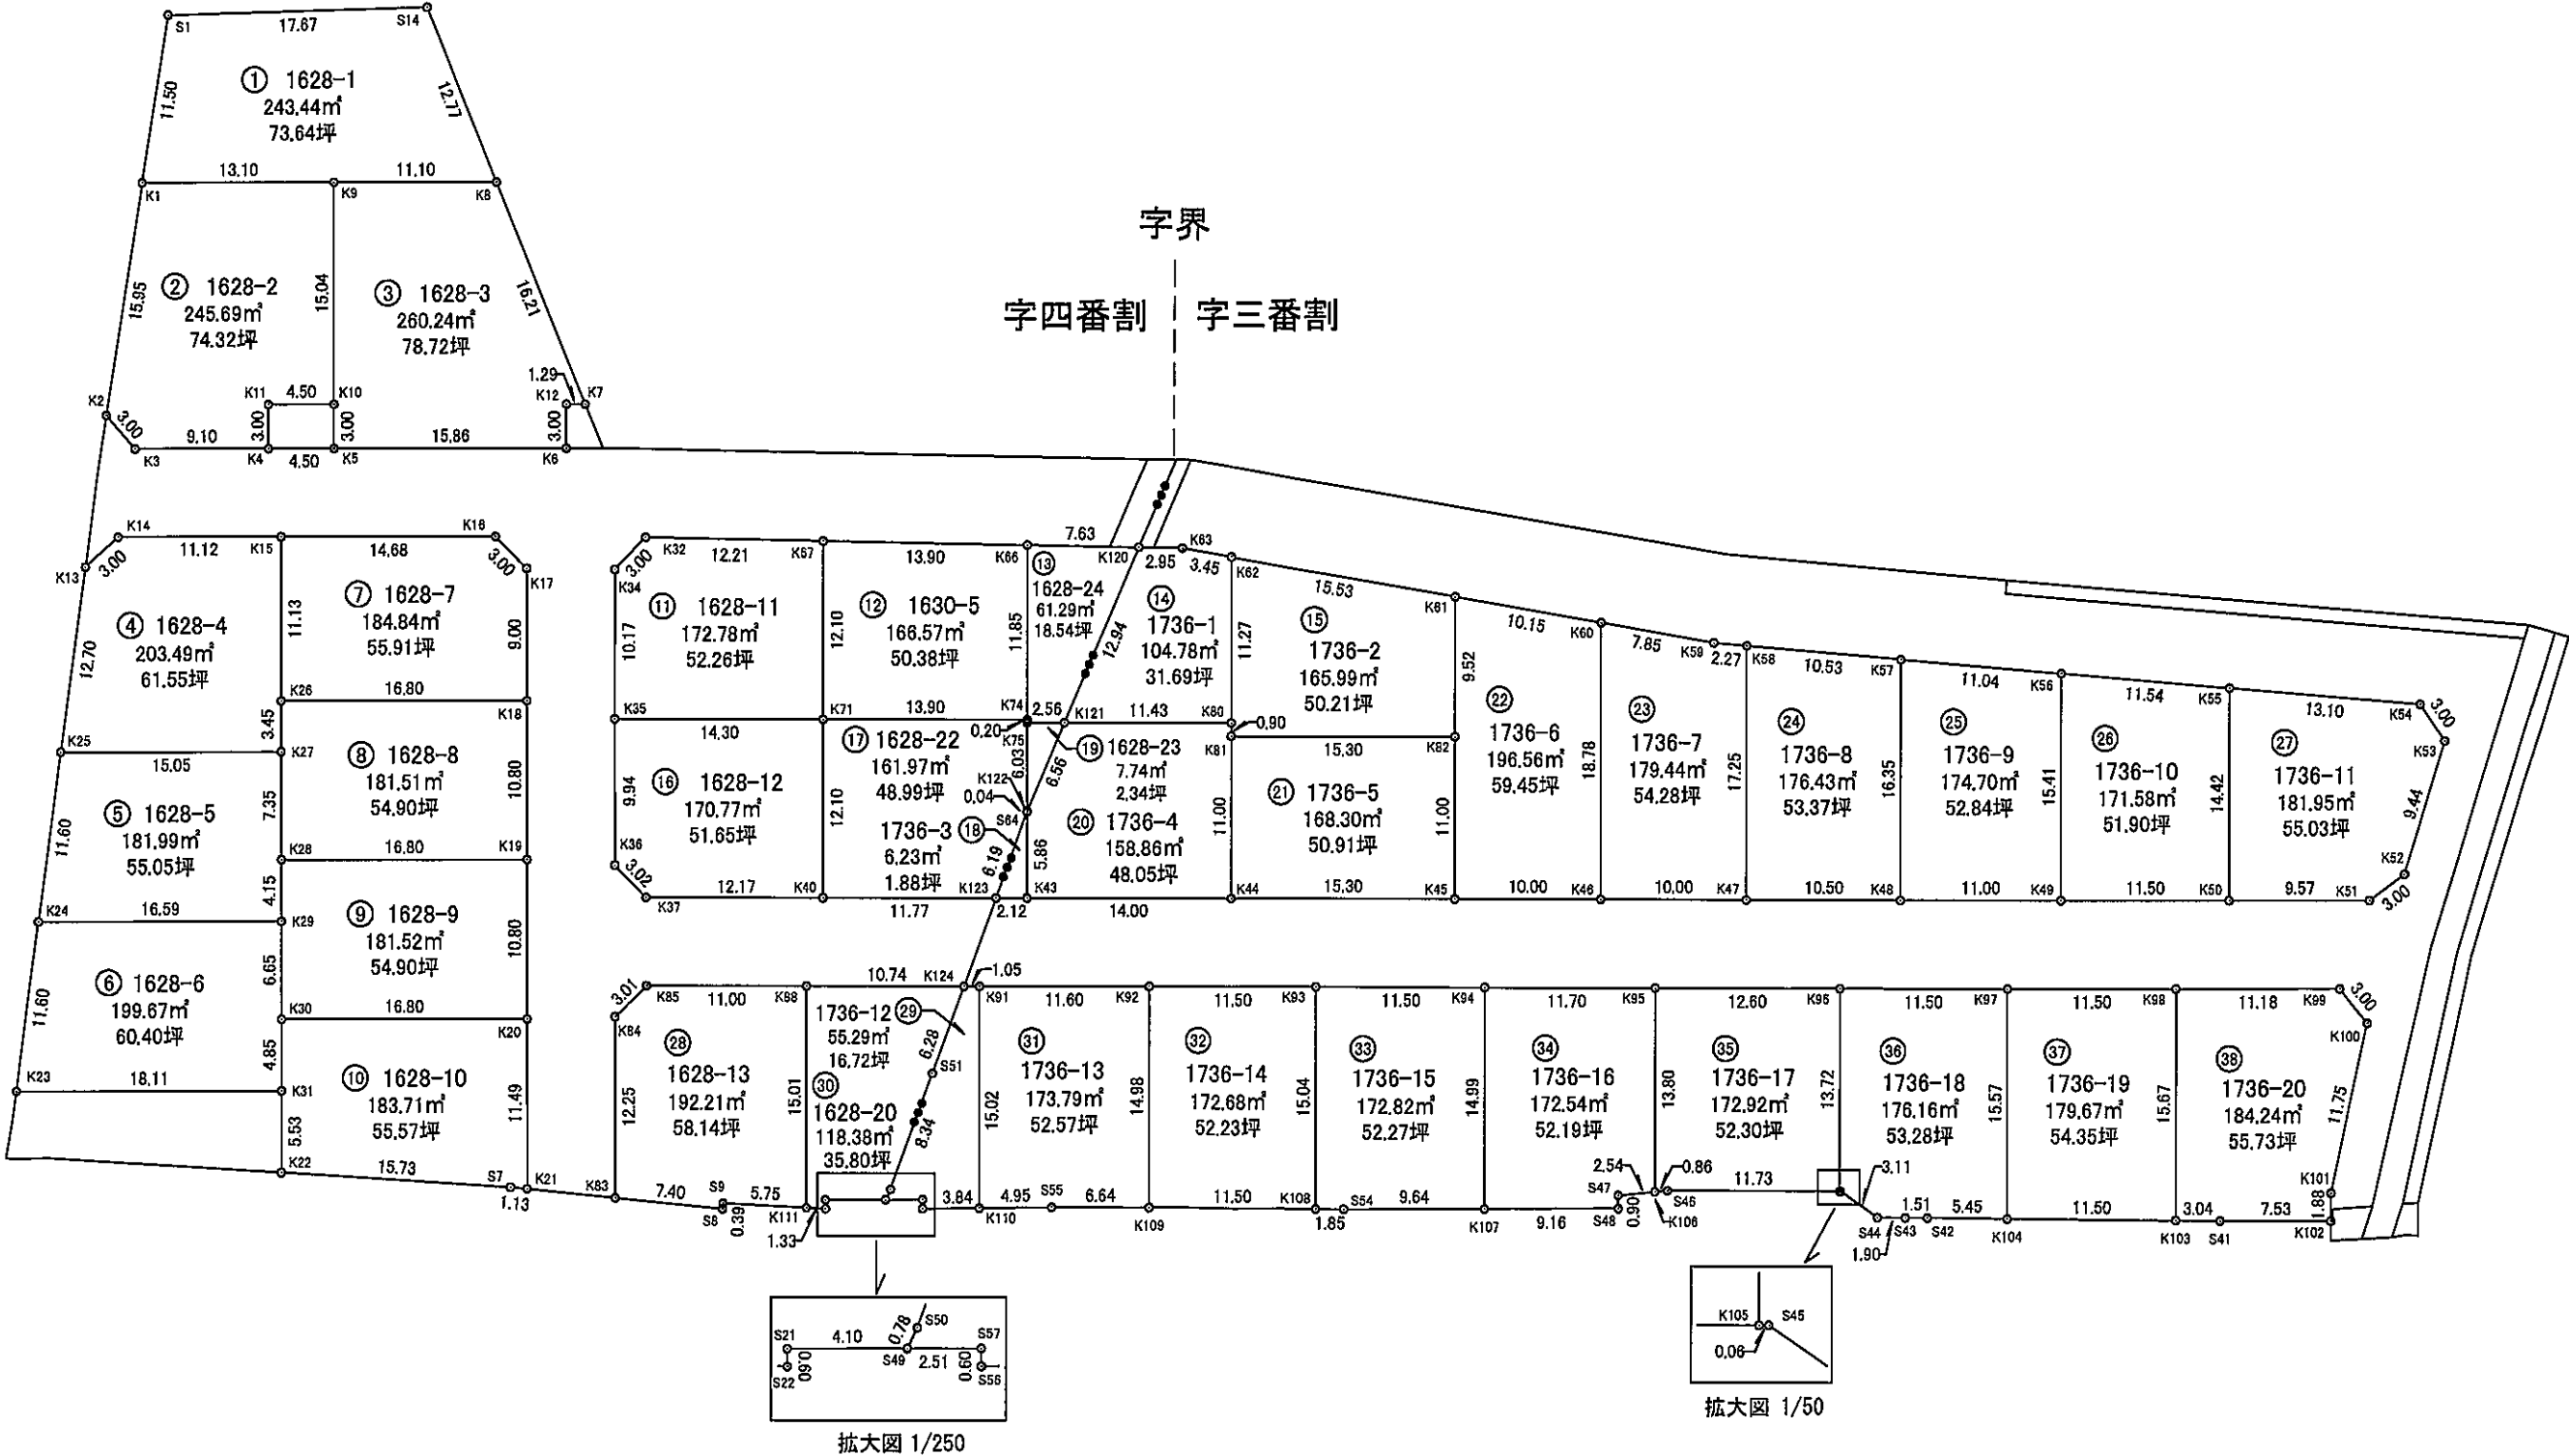

地積測量図 縮尺 1:500

所在 富山市下大久保字三番割、富山市下大久保字四番割 地内

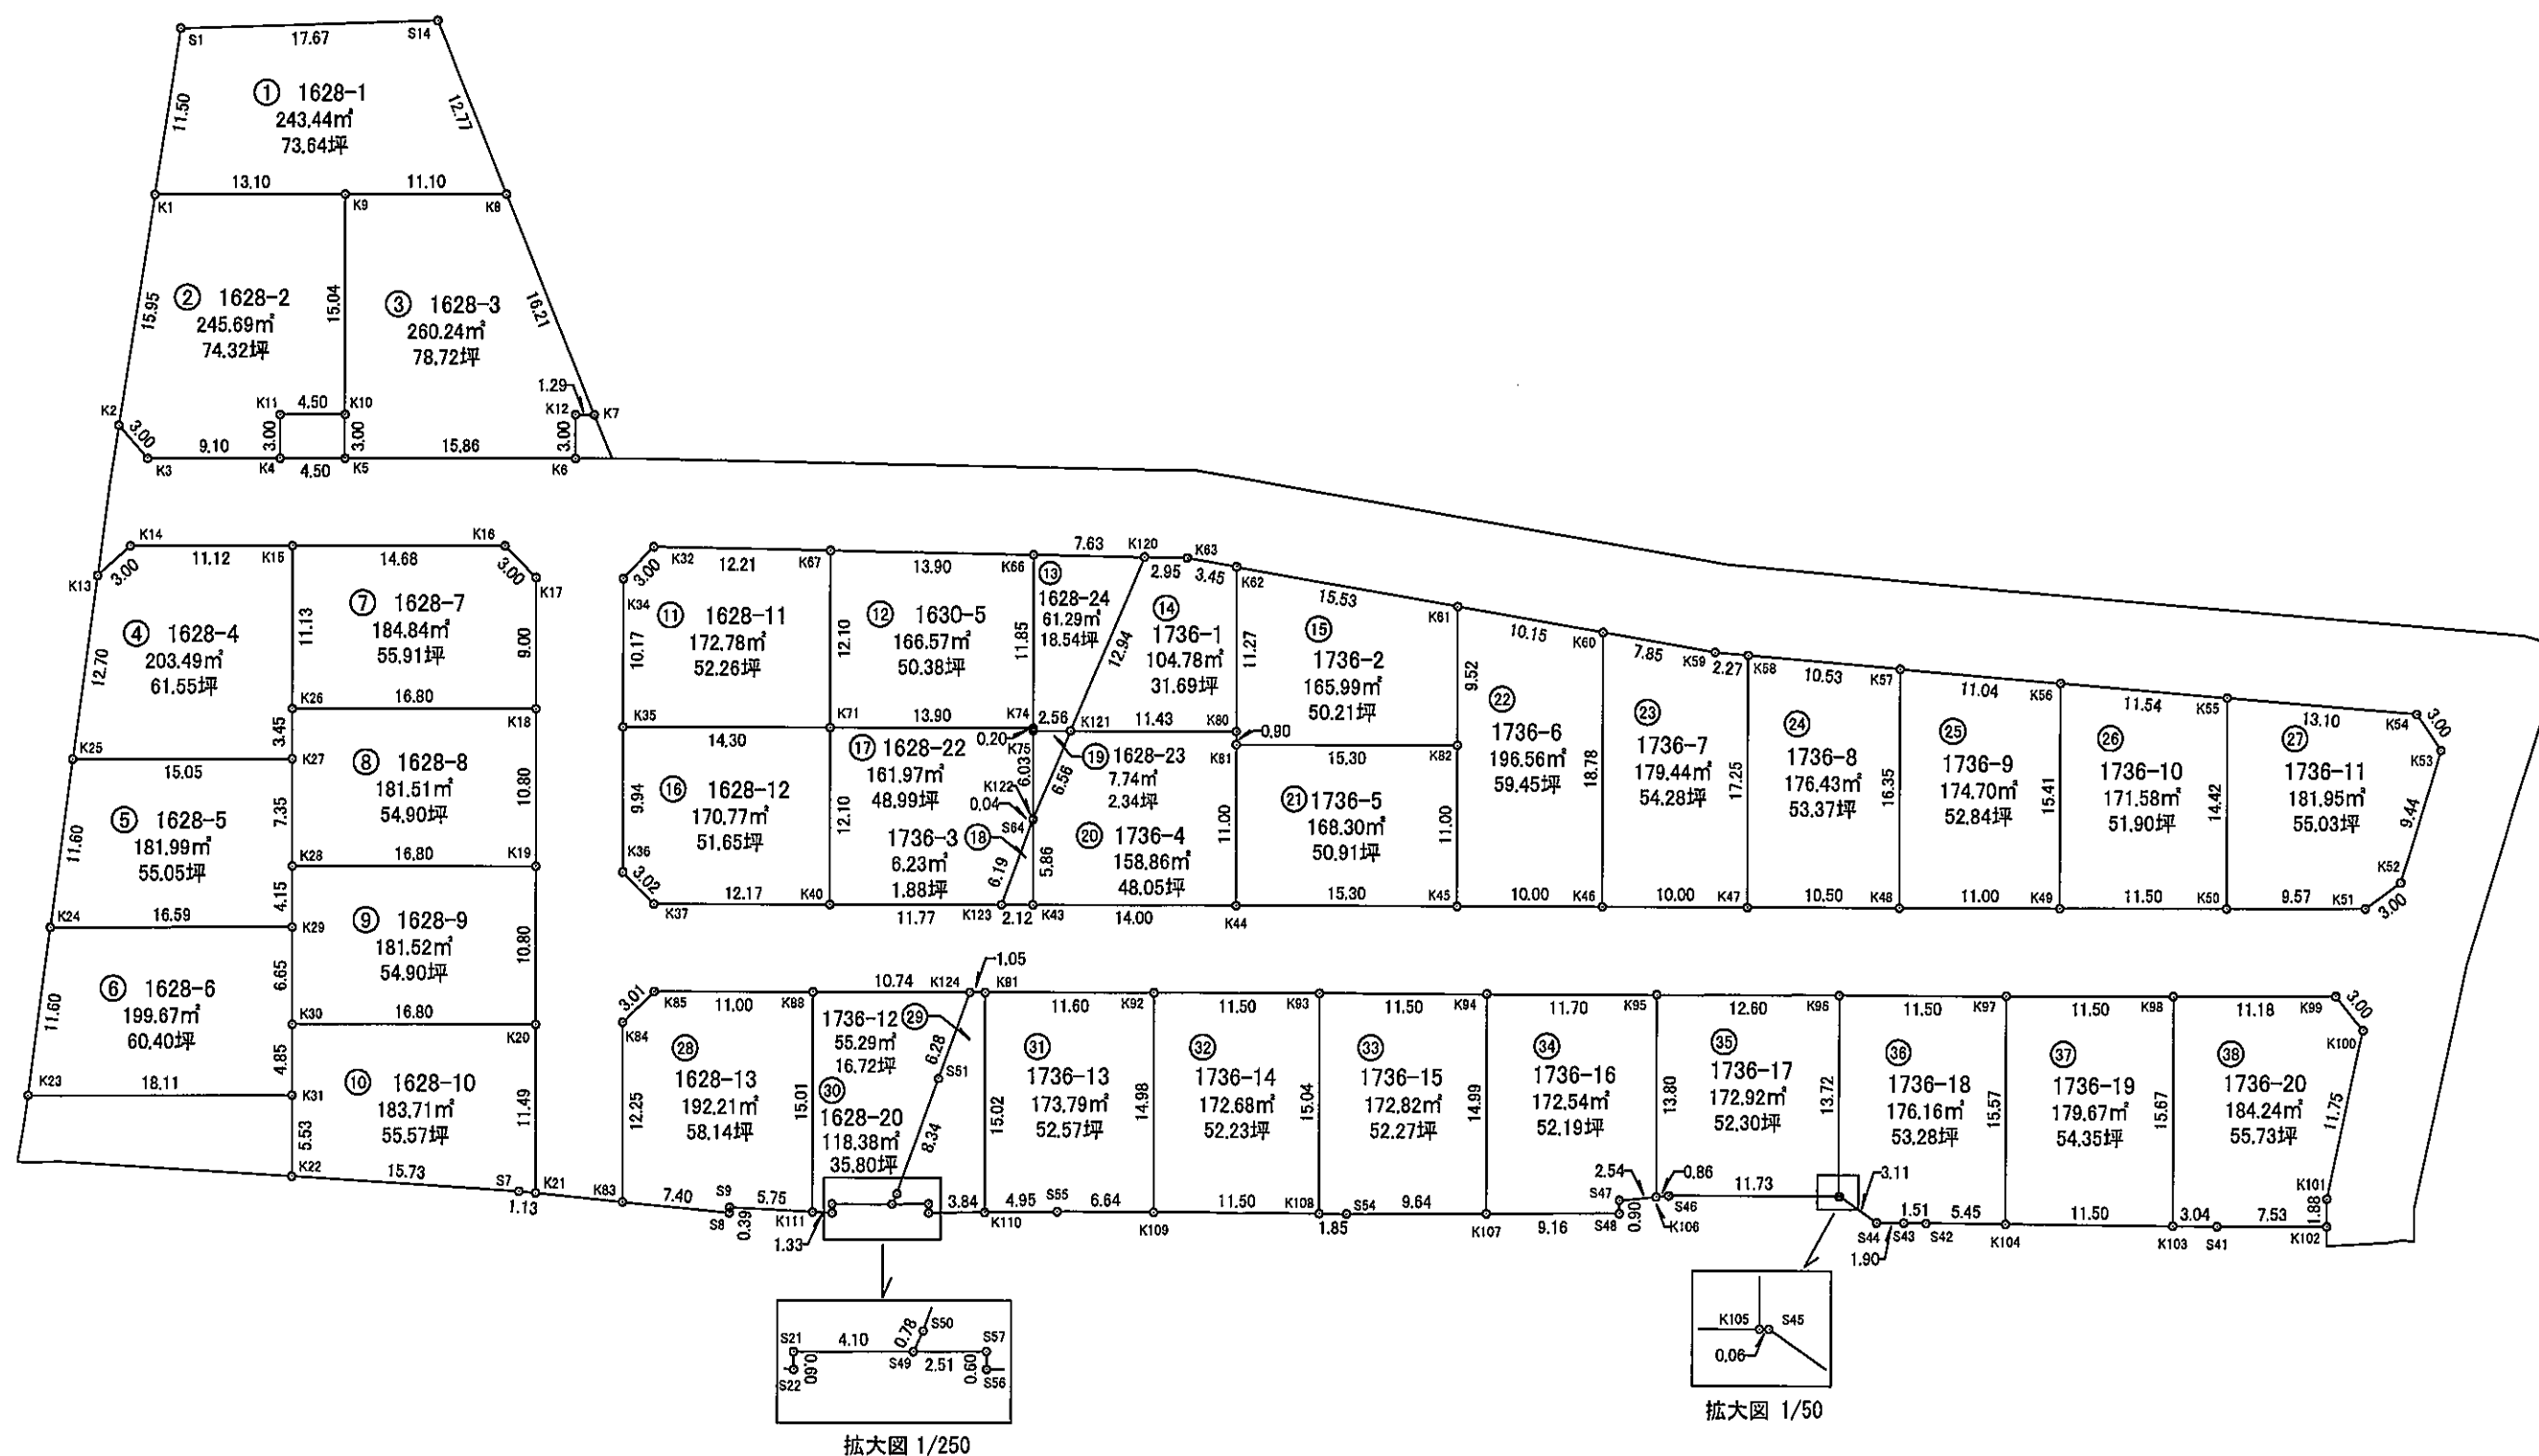

富山県射水市鷺塚255番地3

土地家屋調査士 吉 森 茂

求積表

地番	① 1628-1			
NO	Xn	Yn	Yn+1-Yn-1	Xn・(Yn+1-Yn-1)
S1	987.996	1010.902	7.344	7255.842624
S14	970.646	1007.541	-15.969	-15500.245974
K8	968.571	994.933	-10.193	-9872.644203
K9	979.414	997.348	5.264	5155.635296
K1	992.202	1000.197	13.554	13448.305908
合 計				486.893651
合 計 面 積				243.4468255
地 積				243.44 m ²

地番	② 1628-2			
NO	Xn	Yn	Yn+1-Yn-1	Xn・(Yn+1-Yn-1)
K1	992.202	1000.197	12.004	11910.392808
K9	979.414	997.348	-17.532	-17171.086248
K10	982.688	982.665	-13.705	-13467.739040
K11	987.081	983.643	-1.951	-1925.795031
K4	987.733	980.714	-0.950	-938.346350
K3	996.616	982.693	4.630	4614.332080
K2	998.037	985.344	17.504	17469.639648
合 計				491.397867
合 計 面 積				245.6989335
地 積				245.69 m ²

地番	③ 1628-3			
NO	Xn	Yn	Yn+1-Yn-1	Xn・(Yn+1-Yn-1)
K9	979.414	997.348	12.268	12015.450952
K8	968.571	994.933	-18.416	-17837.203536
K7	965.938	978.932	-15.718	-15182.613484
K12	967.201	979.215	-2.646	-2559.213846
K6	967.854	976.286	0.521	504.251934
K5	983.340	979.736	6.379	6272.725860
K10	982.688	982.665	17.612	17307.101056
合 計				520.498936
合 計 面 積				260.2494680
地 積				260.24 m ²

地番	④ 1628-4			
NO	Xn	Yn	Yn+1-Yn-1	Xn・(Yn+1-Yn-1)
K25	1006.072	963.710	-15.203	-15295.312616
K27	991.376	960.435	0.093	92.197968
K26	990.625	963.803	14.238	14104.518750
K15	988.202	974.673	13.295	13138.145590
K14	999.059	977.098	0.965	964.091935
K13	1001.690	975.638	-13.388	-13410.625720
合 計				-406.984093
合 計 面 積				203.4920465
地 積				203.49 m ²

地番	⑤ 1628-5			
NO	Xn	Yn	Yn+1-Yn-1	Xn・(Yn+1-Yn-1)
K25	1006.072	963.710	7.616	7682.244352
K27	991.376	960.435	-10.450	-10359.879200
K28	992.975	953.260	-11.226	-11147.137350
K29	993.878	949.209	-0.441	-438.300198
K24	1010.072	952.819	14.601	14647.054072
合 計				363.981676
合 計 面 積				181.9908380
地 積				181.99 m ²

地番	⑥ 1628-6			
NO	Xn	Yn	Yn+1-Yn-1	Xn・(Yn+1-Yn-1)
K24	1010.072	952.819	7.280	7353.324160
K29	993.878	949.209	-10.103	-10041.149434
K30	995.325	942.716	-11.230	-11177.499750
K31	996.393	937.979	-0.787	-784.161291
K23	1014.073	941.929	14.840	15048.843320
合 計				399.357005
合 計 面 積				199.6785025
地 積				199.67 m ²

地番	⑦ 1628-7			
NO	Xn	Yn	Yn+1-Yn-1	Xn・(Yn+1-Yn-1)
K15	988.202	974.673	7.669	7578.521138
K16	973.870	971.472	-5.742	-5591.961540
K17	972.264	968.931	-11.326	-11011.862064
K18	974.223	960.146	-5.128	-4995.815544
K26	990.625	963.803	14.527	14390.809375
合 計				369.691365
合 計 面 積				184.8456825
地 積				184.84 m ²

地番	⑧ 1628-8			
NO	Xn	Yn	Yn+1-Yn-1	Xn・(Yn+1-Yn-1)
K26	990.625	963.803	-0.289	-286.290625
K18	974.223	960.146	-14.199	-13832.992377
K19	976.572	949.604	-6.886	-6724.674792
K28	992.975	953.260	10.831	10754.912225
K27	991.376	960.435	10.543	10452.077168
合 計				363.031599
合 計 面 積				181.5157995
地 積				181.51 m ²

地番	⑨ 1628-9			
NO	Xn	Yn	Yn+1-Yn-1	Xn・(Yn+1-Yn-1)
K28	992.975	953.260	0.395	392.225125
K19	976.572	949.604	-14.198	-13865.369256
K20	978.922	939.062	-6.888	-6742.814736
K30	995.325	942.716	10.147	10099.562775
K29	993.878	949.209	10.544	10479.449632
合 計				363.053540
合 計 面 積				181.5267700
地 積				181.52 m ²

地番	⑩ 1628-10			
NO	Xn	Yn	Yn+1-Yn-1	Xn・(Yn+1-Yn-1)
K30	995.325	942.716	1.083	1077.936975
K20	978.922	939.062	-14.873	-14559.506906
K21	981.423	927.843	-10.864	-10662.179472
S7	982.502	928.198	4.739	4656.076978
K22	997.614	932.582	9.781	9757.662534
K31	996.393	937.979	10.134	10097.446662
合 計				367.436771
合 計 面 積				183.7183855
地 積				183.71 m ²

地番	⑪ 1628-11			
NO	Xn	Yn	Yn+1-Yn-1	Xn・(Yn+1-Yn-1)
K34	966.413	967.573	-11.580	-11191.062540
K35	968.634	957.646	-13.046	-12636.799164
K71	954.672	954.527	8.699	8304.691728
K67	952.032	966.345	14.699	13993.918368
K32	963.907	969.226	1.228	1183.677796
合 計				-345.573812
合 計 面 積				172.7869060
地 積				172.78 m ²

地番	⑫ 1630-5			
NO	Xn	Yn	Yn+1-Yn-1	Xn・(Yn+1-Yn-1)
K67	952.032	966.345	8.539	8129.401248
K66	938.520	963.066	-14.849	-13936.083480
K74	941.105	951.496	-8.539	-8036.095595
K71	954.672	954.527	14.849	14175.924528
合 計				333.146701
合 計 面 積				166.5733505
地 積				166.57 m ²

地番	⑬ 1628-24			
NO	Xn	Yn	Yn+1-Yn-1	Xn・(Yn+1-Yn-1)
K75	941.149	951.301	-0.755	-710.567495
K121	938.644	950.741	9.965	9353.587460
K120	931.102	961.266	12.325	11475.832150
K66	938.520	963.066	-9.770	-9169.340400
K74	941.105	951.496	-11.765	-11072.100325
合 計				-122.588610
合 計 面 積				61.2943050
地 積				61.29 m ²

地番	⑭ 1736-1			
NO	Xn	Yn	Yn+1-Yn-1	Xn・(Yn+1-Yn-1)
K120	931.102	961.266	9.828	9150.870456
K63	928.226	960.569	-2.015	-1870.375390
K62	925.029	959.251	-12.320	-11396.357280
K80	927.485	948.249	-8.510	-7892.897350
K121	938.644	950.741	13.017	12218.328948
合 計				209.569384
合 計 面 積				104.7846920
地 積				104.78 m ²

地番	⑮ 1736-2			
NO	Xn	Yn	Yn+1-Yn-1	Xn・(Yn+1-Yn-1)
K81	927.681	947.370	-4.215	-3910.175415
K82	912.748	944.034	5.957	5437.239836
K61	910.672	953.327	15.217	13857.695824
K62	925.029	959.251	-5.078	-4697.297262
K80	927.485	948.249	-11.881	-11019.449285
合 計				-331.986302
合 計 面 積				165.9931510
地 積				165.99 m ²

地番	㉔ 1628-12				
NO	Xn	Yn	Yn+1-Yn-1	Xn・(Yn+1-Yn-1)	
K35	968.634	957.646	-6.587	-6380.392158	
K36	970.796	947.940	-12.273	-11914.579308	
K37	969.195	945.373	-5.222	-5061.136290	
K40	957.310	942.718	9.154	8763.215740	
K71	954.672	954.527	14.928	14251.343616	
合 計				-341.548400	
合 計 面 積				170.7742000	
地 積				170.77	

地番	㉕ 1628-22				
NO	Xn	Yn	Yn+1-Yn-1	Xn・(Yn+1-Yn-1)	
K40	957.310	942.718	-14.377	-13763.245870	
K123	945.816	940.150	2.657	2513.033112	
S64	942.489	945.375	5.258	4955.607162	
K122	942.465	945.408	5.926	5585.047590	
K75	941.149	951.301	6.088	5729.715112	
K74	941.105	951.496	3.226	3036.004730	
K71	954.672	954.527	-8.778	-8380.110816	
合 計				-323.948980	
合 計 面 積				161.9744900	
地 積				161.97	

地番	㉖ 1736-3				
NO	Xn	Yn	Yn+1-Yn-1	Xn・(Yn+1-Yn-1)	
K123	945.816	940.150	-5.688	-5379.801408	
K43	943.743	939.687	5.258	4962.200694	
K122	942.465	945.408	5.688	5360.740920	
S64	942.489	945.375	-5.258	-4955.607162	
合 計				-12.466956	
合 計 面 積				6.2334780	
地 積				6.23	

地番	㉗ 1628-23				
NO	Xn	Yn	Yn+1-Yn-1	Xn・(Yn+1-Yn-1)	
K75	941.149	951.301	5.333	5019.147617	
K121	938.644	950.741	-5.893	-5531.429092	
K122	942.465	945.408	0.560	527.780400	
合 計				15.498925	
合 計 面 積				7.7494625	
地 積				7.74	

地番	㉘ 1736-4				
NO	Xn	Yn	Yn+1-Yn-1	Xn・(Yn+1-Yn-1)	
K121	938.644	950.741	2.841	2666.687604	
K80	927.485	948.249	-3.371	-3126.551935	
K81	927.681	947.370	-11.615	-10775.014815	
K44	930.079	936.634	-7.683	-7145.796957	
K43	943.743	939.687	8.774	8280.401082	
K122	942.465	945.408	11.054	10418.008110	
合 計				317.733089	
合 計 面 積				158.8665445	
地 積				158.86	

地番	㉙ 1736-5				
NO	Xn	Yn	Yn+1-Yn-1	Xn・(Yn+1-Yn-1)	
K81	927.681	947.370	7.400	6864.839400	
K82	912.748	944.034	-14.071	-12843.277108	
K45	915.147	933.299	-7.400	-6772.087800	
K44	930.079	936.634	14.071	13087.141609	
合 計				336.616101	
合 計 面 積				168.3080505	
地 積				168.30	

地番	㉚ 1736-6				
NO	Xn	Yn	Yn+1-Yn-1	Xn・(Yn+1-Yn-1)	
K61	910.672	953.327	5.419	4934.931568	
K60	901.290	949.453	-22.209	-20016.749610	
K46	905.386	931.118	-16.154	-14625.605444	
K45	915.147	933.299	12.916	11820.038652	
K82	912.748	944.034	20.028	18280.516944	
合 計				393.132110	
合 計 面 積				196.5660550	
地 積				196.56	

地番	㉛ 1736-7				
NO	Xn	Yn	Yn+1-Yn-1	Xn・(Yn+1-Yn-1)	
K60	901.290	949.453	15.339	13824.887310	
K59	894.030	946.457	-3.678	-3288.242340	
K58	891.864	945.775	-17.519	-15624.565416	
K47	895.625	928.938	-14.657	-13127.175625	
K46	905.386	931.118	20.515	18573.993790	
合 計				358.897719	
合 計 面 積				179.4488595	
地 積				179.44	

地番	㉜ 1736-8				
NO	Xn	Yn	Yn+1-Yn-1	Xn・(Yn+1-Yn-1)	
K58	891.864	945.775	13.669	12190.889016	
K57	881.812	942.607	-19.127	-16866.418124	
K48	885.377	926.648	-13.669	-12102.218213	
K47	895.625	928.938	19.127	17130.619375	
合 計				352.872054	
合 計 面 積				176.4360270	
地 積				176.43	

地番	㉝ 1736-9				
NO	Xn	Yn	Yn+1-Yn-1	Xn・(Yn+1-Yn-1)	
K57	881.812	942.607	12.642	11147.867304	
K56	871.281	939.290	-18.357	-15994.105317	
K49	874.641	924.250	-12.642	-11057.211522	
K48	885.377	926.648	18.357	16252.865589	
合 計				349.416054	
合 計 面 積				174.7080270	
地 積				174.70	

地番	㉞ 1736-10				
NO	Xn	Yn	Yn+1-Yn-1	Xn・(Yn+1-Yn-1)	
K56	871.281	939.290	11.571	10081.592451	
K55	860.271	935.821	-17.548	-15096.035508	
K50	863.416	921.742	-11.571	-9990.586536	
K49	874.641	924.250	17.548	15348.200268	
合 計				343.170675	
合 計 面 積				171.5853375	
地 積				171.58	

地番	㉟ 1736-11				
NO	Xn	Yn	Yn+1-Yn-1	Xn・(Yn+1-Yn-1)	
K55	860.271	935.821	10.140	8723.147940	
K54	847.771	931.882	-6.735	-5709.737685	
K53	846.672	929.086	-11.025	-9334.558800	
K52	851.318	920.857	-9.431	-8028.780058	
K51	854.074	919.655	0.885	755.855490	
K50	863.416	921.742	16.166	13957.983056	
合 計				363.909943	
合 計 面 積				181.9549715	
地 積				181.95	

地番	㊱ 1628-13				
NO	Xn	Yn	Yn+1-Yn-1	Xn・(Yn+1-Yn-1)	
S8	968.659	923.634	1.940	1879.198460	
K83	975.690	925.952	14.282	13934.804580	
K84	973.029	937.916	13.562	13196.219298	
K85	970.469	939.514	-0.795	-771.522855	
K88	959.731	937.121	-17.046	-16359.574626	
K111	963.005	922.468	-13.109	-12624.032545	
S9	968.551	924.012	1.166	1129.330466	
合 計				384.422778	
合 計 面 積				192.2113890	
地 積				192.21	

地番	㊲ 1628-20				
NO	Xn	Yn	Yn+1-Yn-1	Xn・(Yn+1-Yn-1)	
K88	959.731	937.121	12.301	11805.651031	
K124	949.243	934.769	-7.651	-7262.658193	
S51	952.617	929.470	-12.337	-11752.435929	
S50	957.099	922.432	-7.650	-7321.807350	
S49	957.585	921.820	0.273	261.420705	
S21	961.597	922.705	0.291	279.824727	
S22	961.723	922.111	-0.237	-227.928351	
K111	963.005	922.468	15.010	14454.705050	
合 計				236.771690	
合 計 面 積				118.3858450	
地 積				118.38	

地番	㊟ 1736-12			
N0	Xn	Yn	Yn+1-Yn-1	Xn・(Yn+1-Yn-1)
K124	949.243	934.769	5.069	4811.712767
K91	948.216	934.539	-14.889	-14117.988024
K110	951.492	919.880	-13.857	-13184.824644
S56	955.257	920.682	1.398	1335.449286
S57	955.130	921.278	1.138	1086.937940
S49	957.585	921.820	1.154	1105.053090
S50	957.099	922.432	7.650	7321.807350
S51	952.617	929.470	12.337	11752.435929
合 計				110.583694
合 計 面 積				55.2918470
地 積				55.29 ㎡

地番	㊤ 1736-15			
NO	Xn	Yn	Yn+1-Yn-1	Xn・(Yn+1-Yn-1)
K93	925.670	929.503	12.165	11260.775550
K94	914.447	926.988	-17.150	-15682.766050
K107	917.717	912.353	-12.578	-11543.044426
S54	927.142	914.410	2.470	2290.040740
K108	928.950	914.823	15.093	14020.642350
合 計				345.648164
合 計 面 積				172.8240820
地 積				172.82 m ²

地番	㊤ 1736-16			
NO	Xn	Yn	Yn+1-Yn-1	Xn・(Yn+1-Yn-1)
K94	914.447	926.988	-12.085	-11051.091995
K107	917.717	912.353	-16.590	-15224.925030
S48	908.758	910.398	-1.072	-974.188576
S47	908.565	911.281	0.571	518.790615
K106	906.038	910.969	13.157	11920.741966
K95	903.027	924.438	16.019	14465.589513
合 計				-345.083507
合 計 面 積				172.5417535
地 積				172.54 m ²

地番	㊤ 1736-17			
NO	Xn	Yn	Yn+1-Yn-1	Xn・(Yn+1-Yn-1)
K95	903.027	924.438	10.724	9684.061548
K96	890.729	921.693	-16.137	-14373.693873
K105	893.721	908.301	-10.831	-9679.892151
S46	905.177	910.862	2.668	2415.012236
K106	906.038	910.969	13.576	12300.371888
合 計				345.859648
合 計 面 積				172.9298240
地 積				172.92 m ²


地番	㊤ 1736-18			
NO	Xn	Yn	Yn+1-Yn-1	Xn・(Yn+1-Yn-1)
K96	890.729	921.693	10.882	9692.912978
K97	879.505	919.183	-17.706	-15572.515530
K104	882.900	903.987	-13.956	-12321.752400
S42	888.214	905.227	1.582	1405.154548
S43	889.695	905.569	0.768	683.285760
S44	891.554	905.995	2.718	2423.243772
S45	893.658	908.287	2.306	2060.775348
K105	893.721	908.301	13.406	11981.223726
合 計				352.328202
合 計 面 積				176.1641010
地 積				176.16 m ²

地番	㊤ 1736-19			
NO	Xn	Yn	Yn+1-Yn-1	Xn・(Yn+1-Yn-1)
K97	879.505	919.183	12.686	11157.400430
K98	868.281	916.673	-17.808	-15462.348048
K103	871.700	901.375	-12.686	-11058.386200
K104	882.900	903.987	17.808	15722.683200
合 計				359.349382
合 計 面 積				179.6746910
地 積				179.67 m ²

地番	㊤ 1736-20			
NO	Xn	Yn	Yn+1-Yn-1	Xn・(Yn+1-Yn-1)
K98	868.281	916.673	12.867	11172.171627
K99	857.360	914.242	-5.121	-4390.540560
K100	856.030	911.552	-13.369	-11444.265070
K101	860.953	900.873	-12.518	-10777.409654
K102	861.383	899.034	-0.190	-163.662770
S41	868.735	900.683	2.341	2033.708635
K103	871.700	901.375	15.990	13938.483000
合 計				368.485208
合 計 面 積				184.2426040
地 積				184.24 m ²

総合計面積	6262.9432150 m ²
-------	-----------------------------

地番	面積
① 1628-1	243.4468255 m ²
② 1628-2	245.6989335 m ²
③ 1628-3	260.2494680 m ²
④ 1628-4	203.4920465 m ²
⑤ 1628-5	181.9908380 m ²
⑥ 1628-6	199.6785025 m ²
⑦ 1628-7	184.8456825 m ²
⑧ 1628-8	181.5157995 m ²
⑨ 1628-9	181.5267700 m ²
⑩ 1628-10	183.7183855 m ²
⑪ 1628-11	172.7869060 m ²
⑫ 1630-5	166.5733505 m ²
⑬ 1628-24	61.2943050 m ²
⑭ 1736-1	104.7846920 m ²
⑮ 1736-2	165.9931510 m ²
⑯ 1628-12	170.7742000 m ²
⑰ 1628-22	161.9744900 m ²
⑱ 1736-3	6.2334780 m ²
⑲ 1628-23	7.7494625 m ²
⑳ 1736-4	158.8665445 m ²
㉑ 1736-5	168.3080505 m ²
㉒ 1736-6	196.5660550 m ²
㉓ 1736-7	179.4488595 m ²
㉔ 1736-8	176.4360270 m ²
㉕ 1736-9	174.7080270 m ²
㉖ 1736-10	171.5853375 m ²
㉗ 1736-11	181.9549715 m ²
㉘ 1628-13	192.2113890 m ²
㉙ 1628-20	118.3858450 m ²
㉚ 1736-12	55.2918470 m ²
㉛ 1736-13	173.7934460 m ²
㉜ 1736-14	172.6824735 m ²
㉝ 1736-15	172.8240820 m ²
㉞ 1736-16	172.5417535 m ²
㉟ 1736-17	172.9298240 m ²
㊱ 1736-18	176.1641010 m ²
㊲ 1736-19	179.6746910 m ²
㊳ 1736-20	184.2426040 m ²

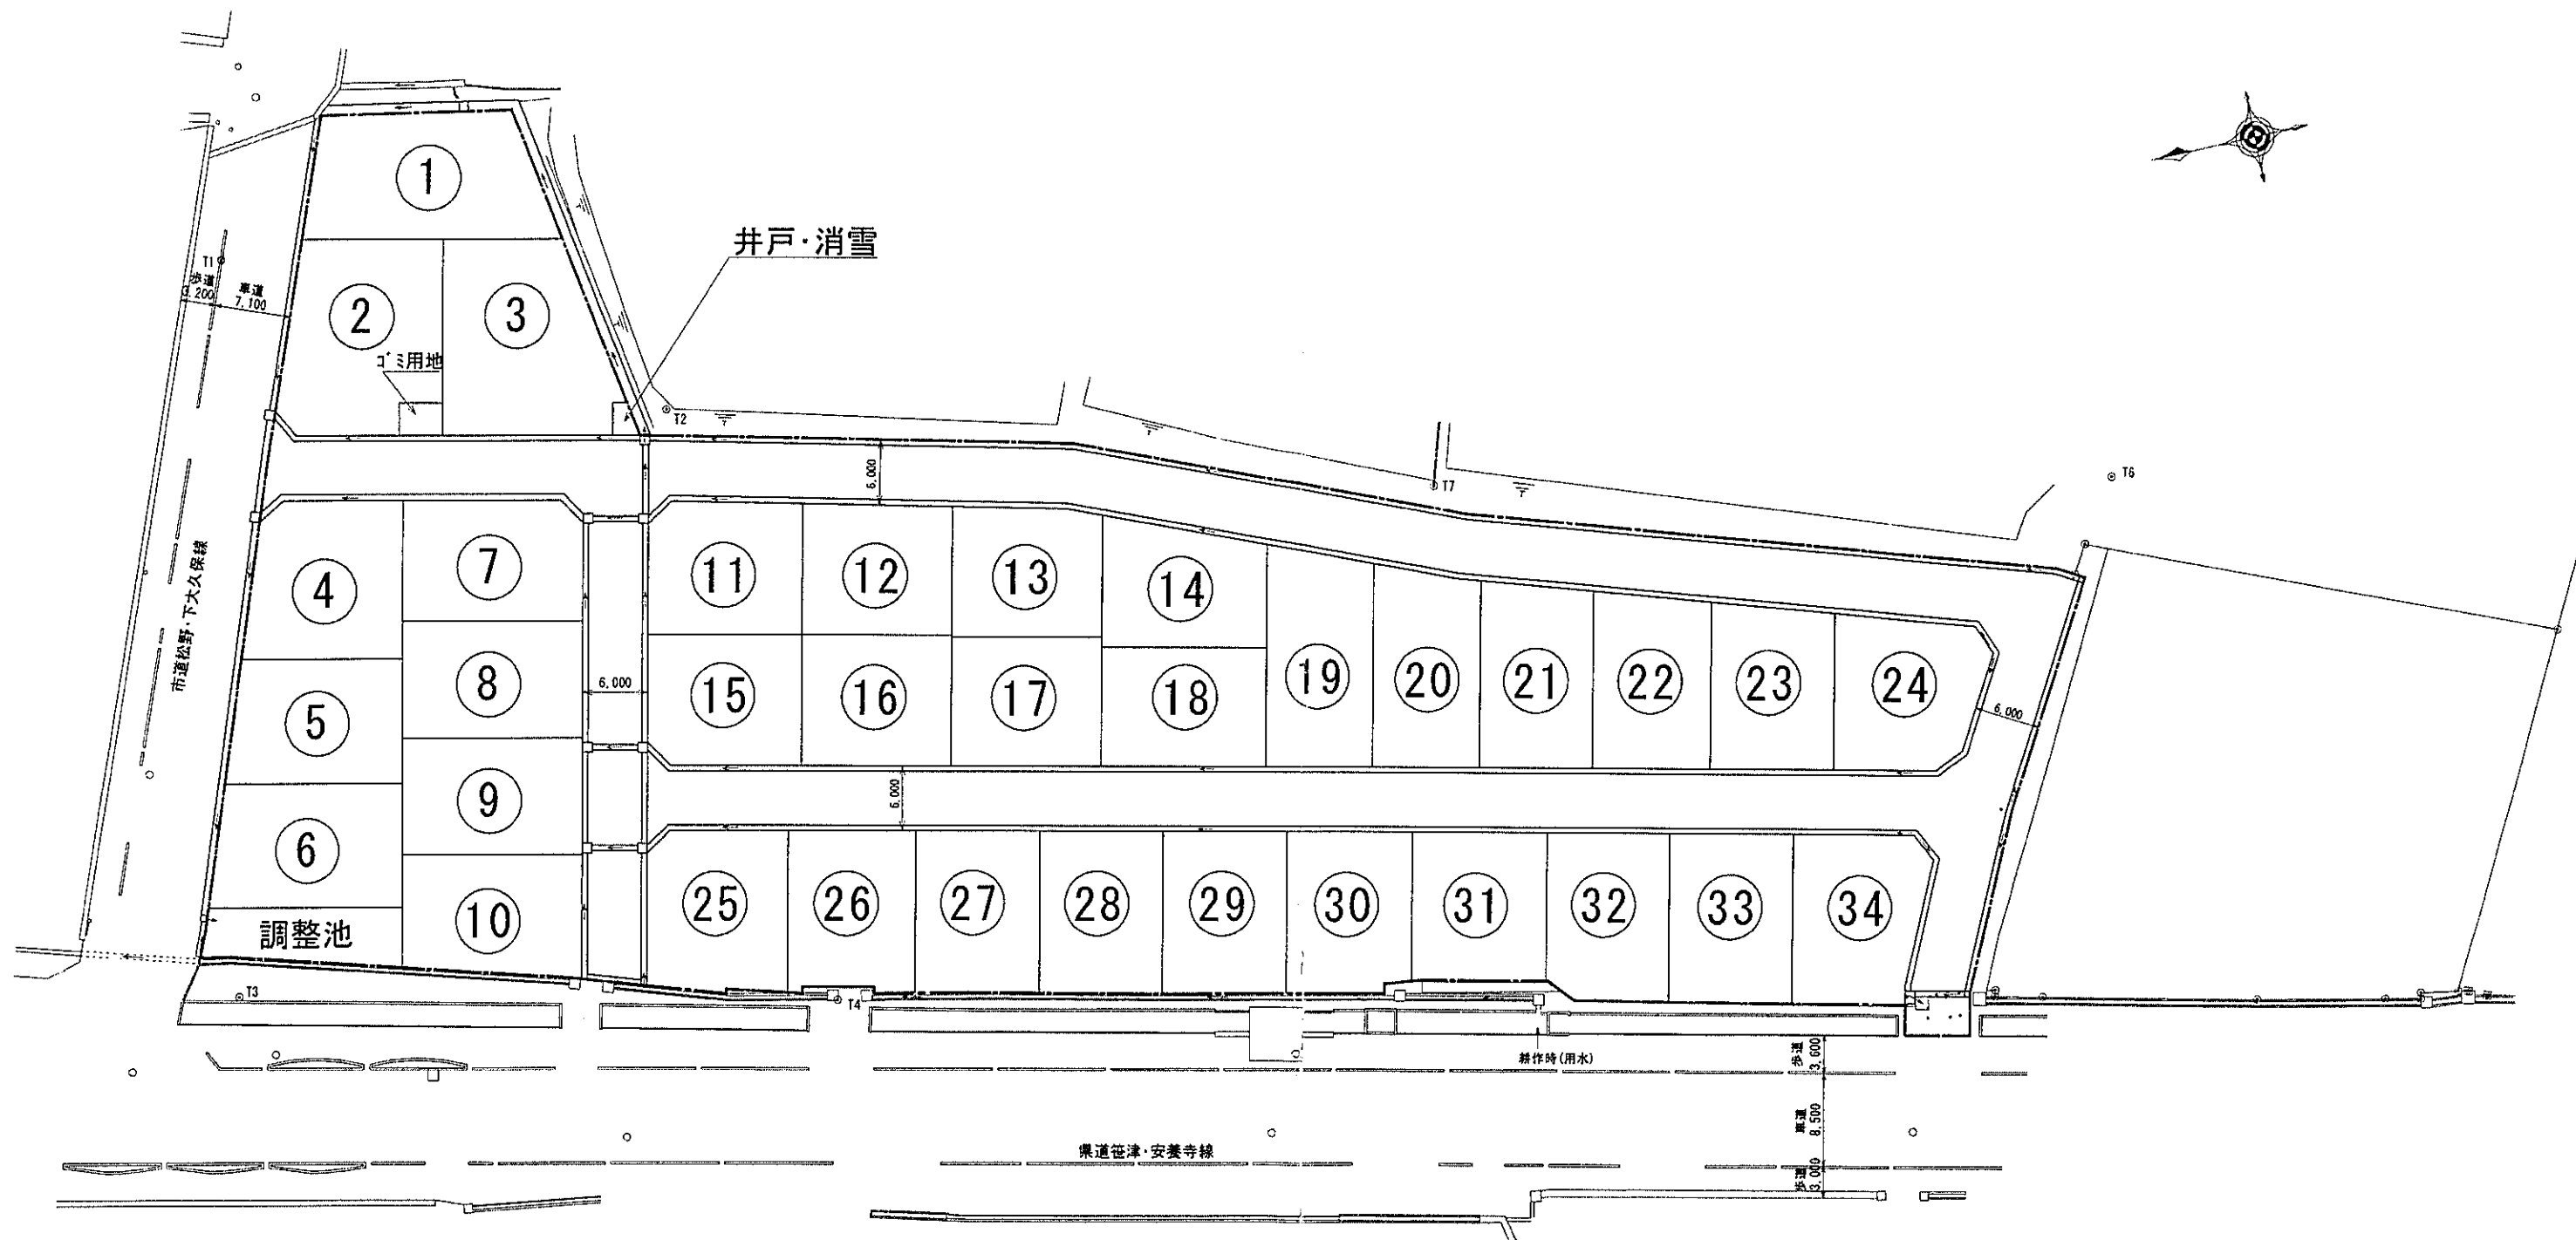

開発区域

アルカス設計

アルカスコーポレーション株式会社
http://arcus-corp.com
富山県砺波市長原寺の舊地 TEL(0763)22-1820

工事名 富山市下大久保地内宅地造成工事	設計	承認	番号 (-) 印 4
図面名 土地利用計画図	作成日 R4.4.21 縮尺 1 / 600	管理一級建築士 第228900号 森井 俊二	